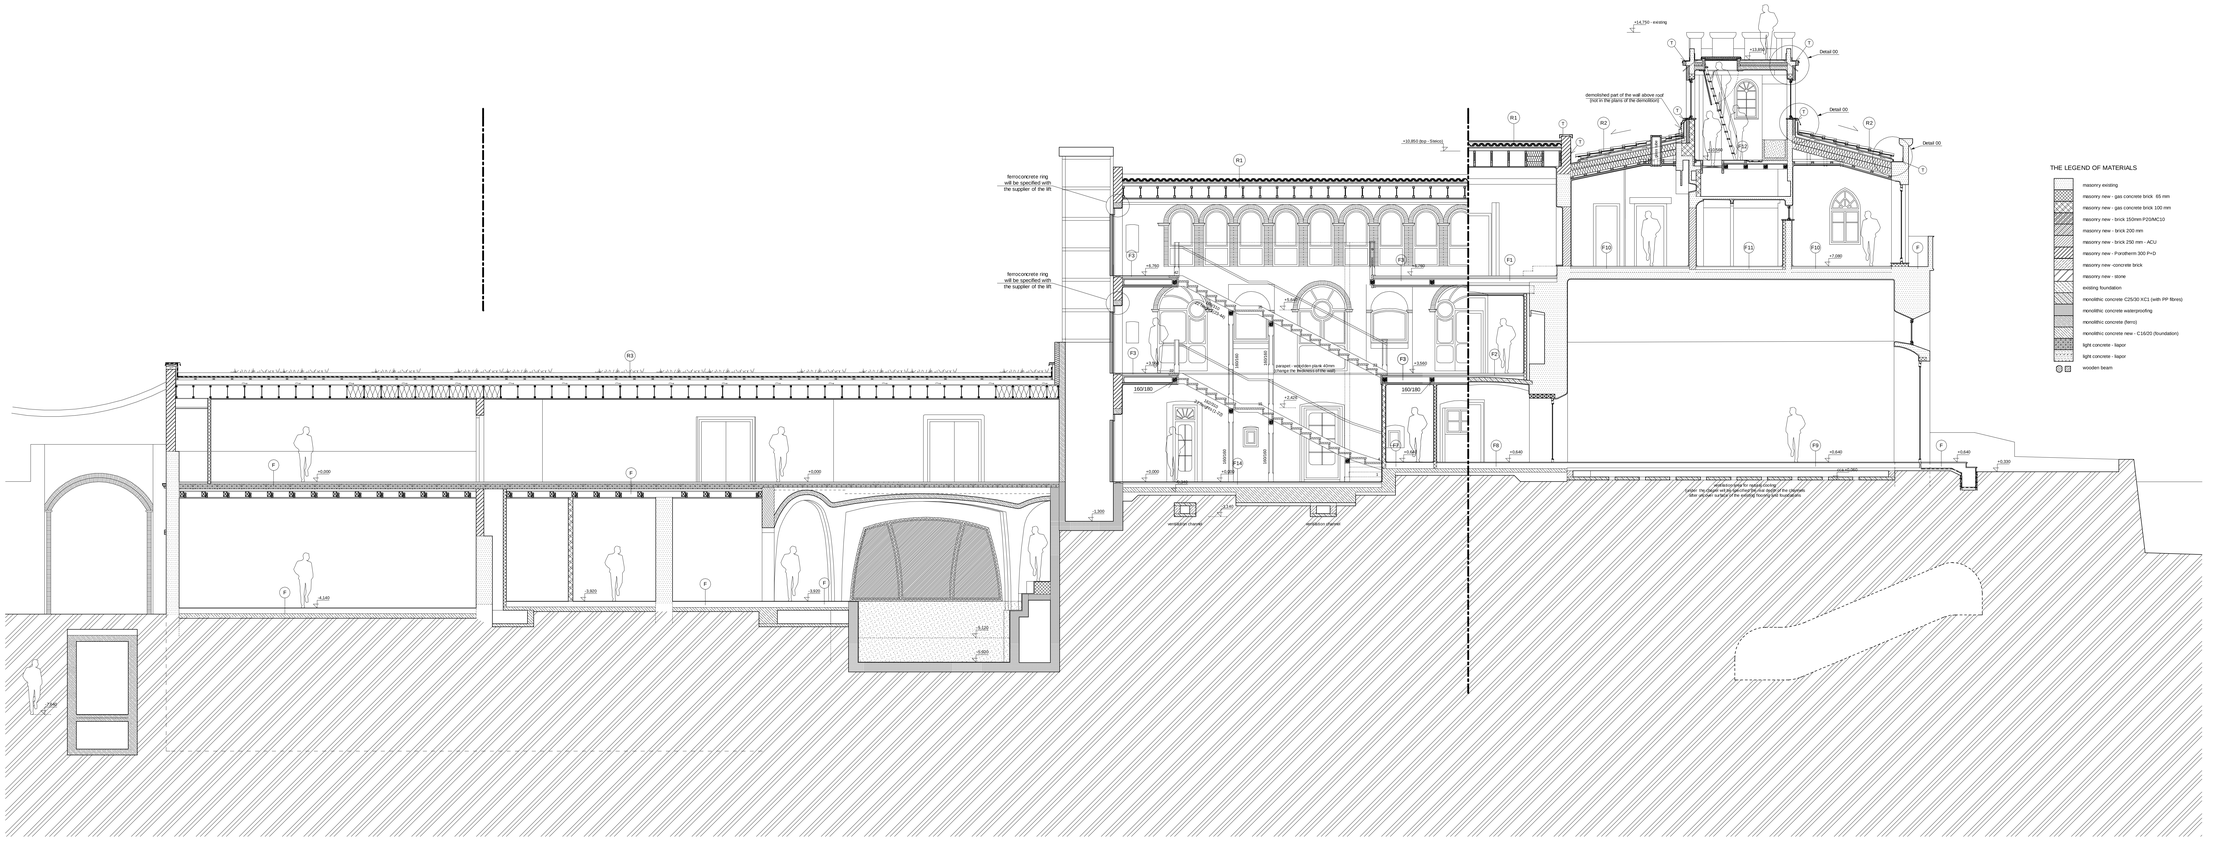

Notes:

1.All work to be done according to current regulations and technology rules, including health and safety.
2. In case of any doubt, uncertainty or unforseen circumstances consultation with the architect is needed to clarify progress of work.
3. Drawing of individual professions and other documentation on the list are part of the main drawing. It is necessary to coordinate building structure drawings and adjustments made by other professions.

+0,000 = 54,84 meters of the survey
+0,000 = 28,64 meters above the sea

Project:	the holistic hotel in El Palol property: Mas Palol (Can Fages), municipal area: Torrella de Fluvia, county: l'Alt Empordà, Spain	arc studio	ak. arch. Oldrich Hrzman Tra Nova 9, 10129 Pula, Italy mob. +385 91 5 11 11 22 Carl Gustaf Emmanuel Mp. 31, 3156 Zagreb, Croatia, EU tel. ++385 (0)1 3 11 8 22 mob.arch. + mail@arc-s
Investor:	Zain Maitreya, s.l., Margenat 23, 08017 Barcelona, Spain		
Architect:	ak. arch. Oldrich Hrzman	Drawn by: Ing. Jan Machacek	Profession: xxxx
Structural engineer:	Joan Carles Capilla Terr and Maria Pia Monaco Baques, arquitectes	Controller: arch. Arturo de la Mata	A3 formats: 32
Drawing:	Section 28 SECTION	State of the project: EXECUTIVE PROJECT	Drawing number: S09
		Scale: 1 : 50 Date: 11 / 2009	