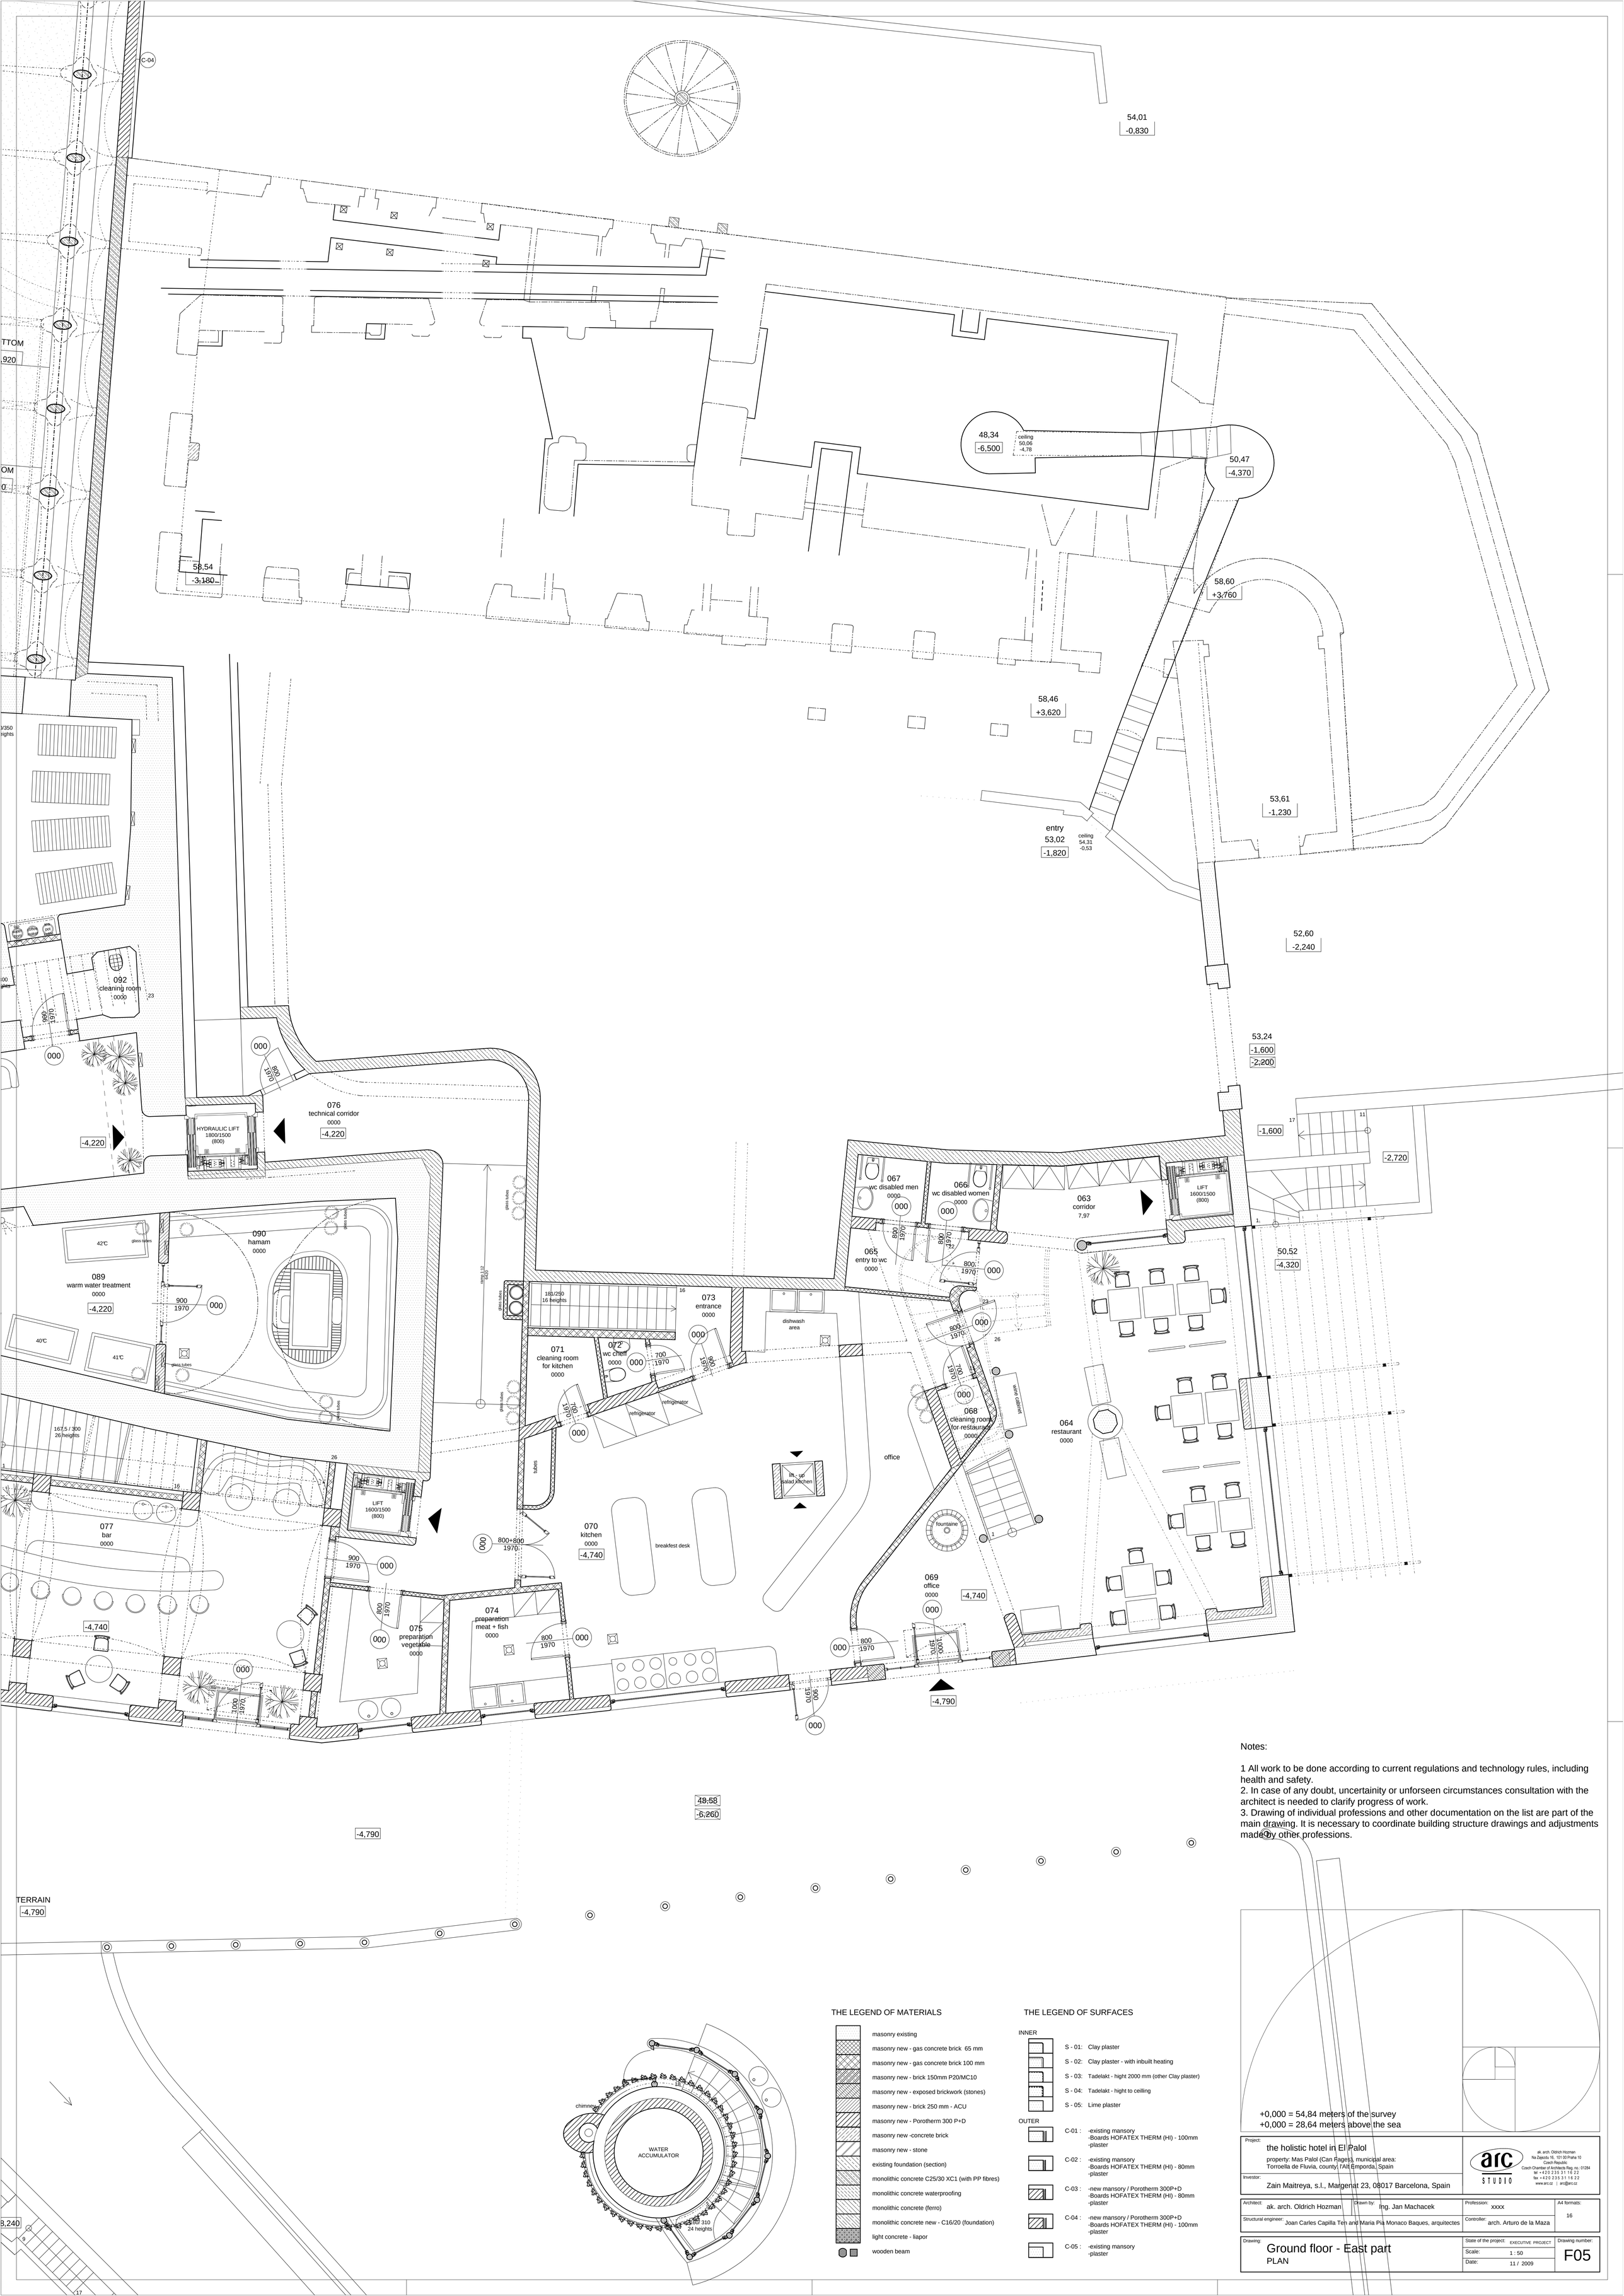

Notes:

1 All work to be done according to current regulations and technology rules, including health and safety.
2. In case of any doubt, uncertainity or unforseen circumstances consultation with the architect is needed to clarify progress of work.
3. Drawing of individual professions and other documentation on the list are part of the main drawing. It is necessary to coordinate building structure drawings and adjustments made by other professions.

THE LEGEND OF MATERIALS

- masonry existing
- masonry new - gas concrete brick 65 mm
- masonry new - gas concrete brick 100 mm
- masonry new - brick 150mm P20/MC10
- masonry new - exposed brickwork (stones)
- masonry new - brick 250 mm - ACU
- masonry new - Porotherm 300 P+D
- masonry new -concrete brick
- masonry new - stone
- existing foundation (section)
- monolithic concrete C25/30 XC1 (with PP fibres)
- monolithic concrete waterproofing
- monolithic concrete (ferro)
- monolithic concrete new - C16/20 (foundation)
- light concrete - liapor
- wooden beam

THE LEGEND OF SURFACES

INNER

- S - 01: Clay plaster
- S - 02: Clay plaster - with inbuilt heating
- S - 03: Tadelakt - hight 2000 mm (other Clay plaster)
- S - 04: Tadelakt - hight to ceilling
- S - 05: Lime plaster

OUTER

- C-01 : -existing mansory -Boards HOFATEX THERM (HI) - 100mm -plaster
- C-02 : -existing mansory -Boards HOFATEX THERM (HI) - 80mm -plaster
- C-03 : -new mansory / Porotherm 300P+D -Boards HOFATEX THERM (HI) - 80mm -plaster
- C-04 : -new mansory / Porotherm 300P+D -Boards HOFATEX THERM (HI) - 100mm -plaster
- C-05 : -existing mansory -plaster

+0,000 = 54,84 meters of the survey
+0,000 = 28,64 meters above the sea

Project:
the holistic hotel in El Palol
property: Mas Palol (Can Fages), municipal area: Torroella de Fluvia, county: l'Alt Emporda, Spain

Investor:
Zain Maitreya, s.l., Margenat 23, 08017 Barcelona, Spain

arc STUDIO
ak. arch. Oldrich Hozman
Na Zajezdu 16, 101 00 Praha 10
Czech Republic
Czech Chamber of Architects Reg. no.: 01284
tel: +420 235 31 16 22
fax: +420 235 31 16 22
www.arc.cz | arc@arc.cz

Architect: ak. arch. Oldrich Hozman	Drawn by: Ing. Jan Machacek	Profession: xxxx	A4 formats: 16
Structural engineer: Joan Carles Capilla Ten and Maria Pia Monaco Baques, arquitectes		Controller: arch. Arturo de la Maza	

Drawing: Ground floor - East part
PLAN

State of the project:	EXECUTIVE PROJECT
Scale:	1 : 50
Date:	11 / 2009
Drawing number:	F05